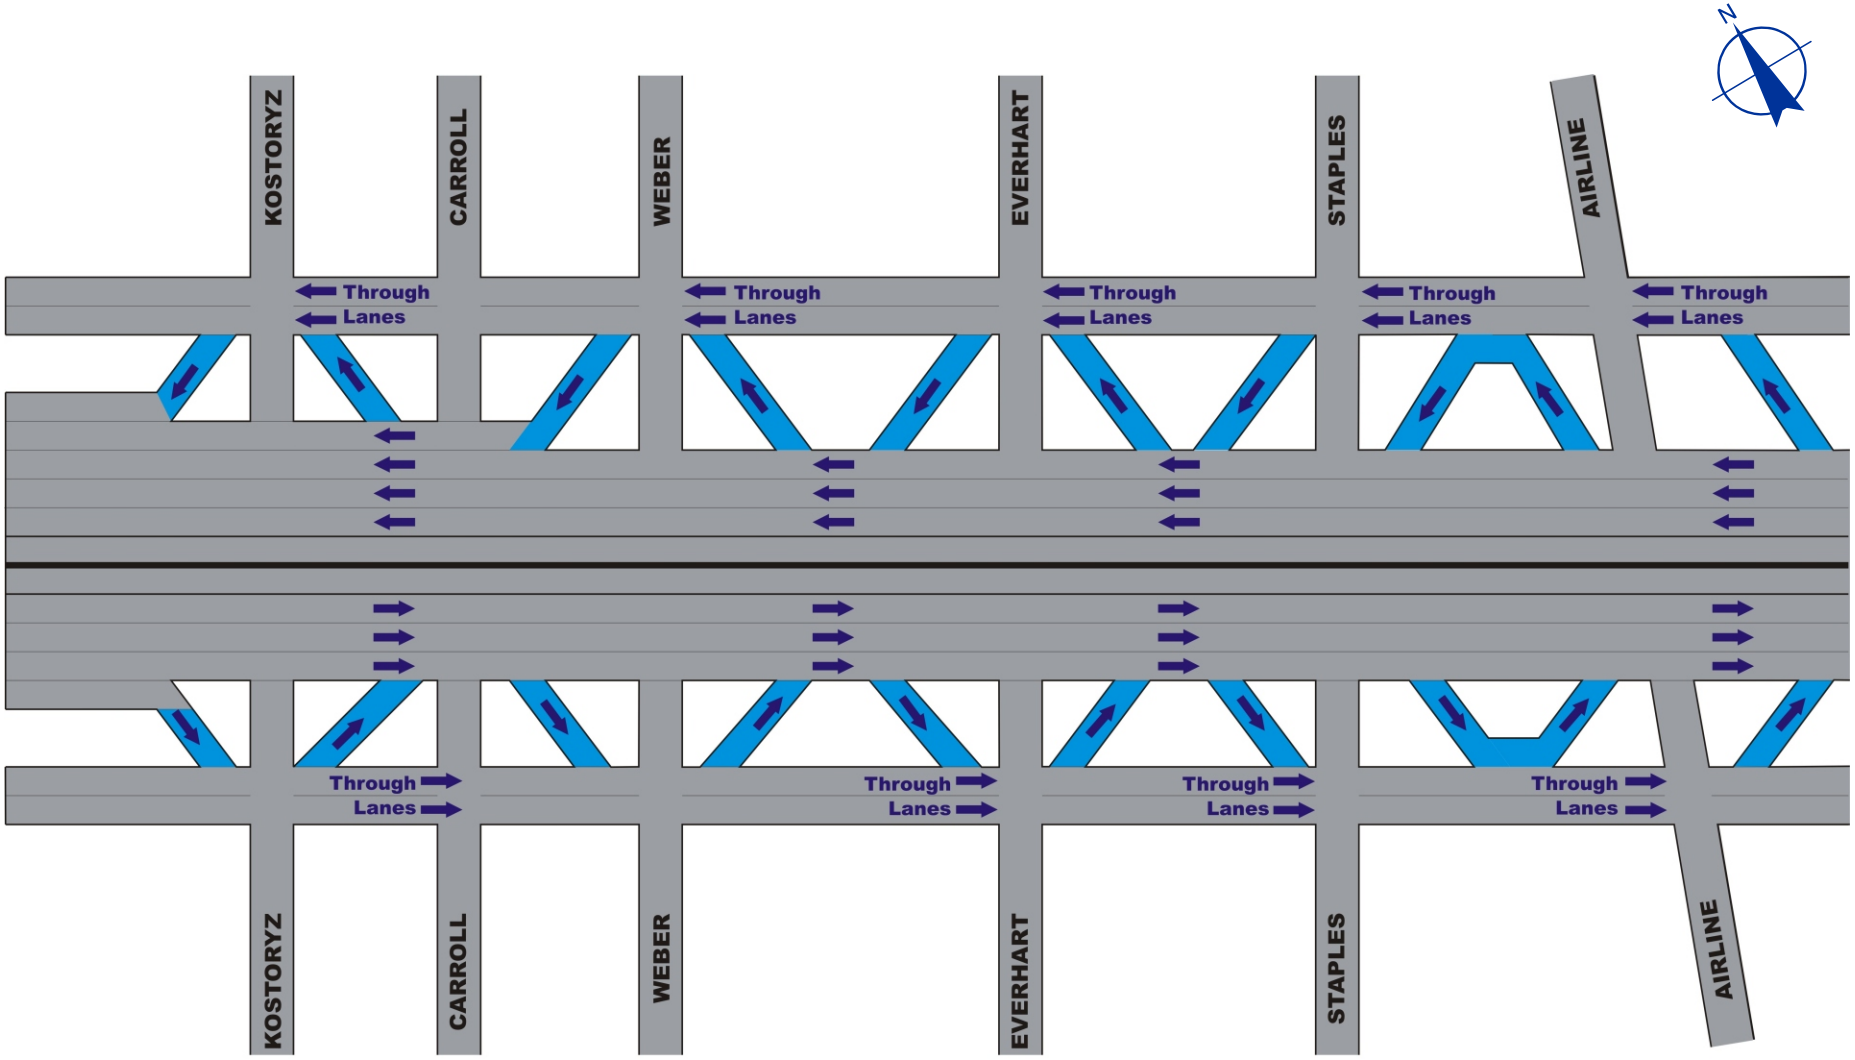

EXISTING RAMP

BEFORE PROJECT
NOT TO SCALE

SH 358 (SPID) CURRENT